FF 95

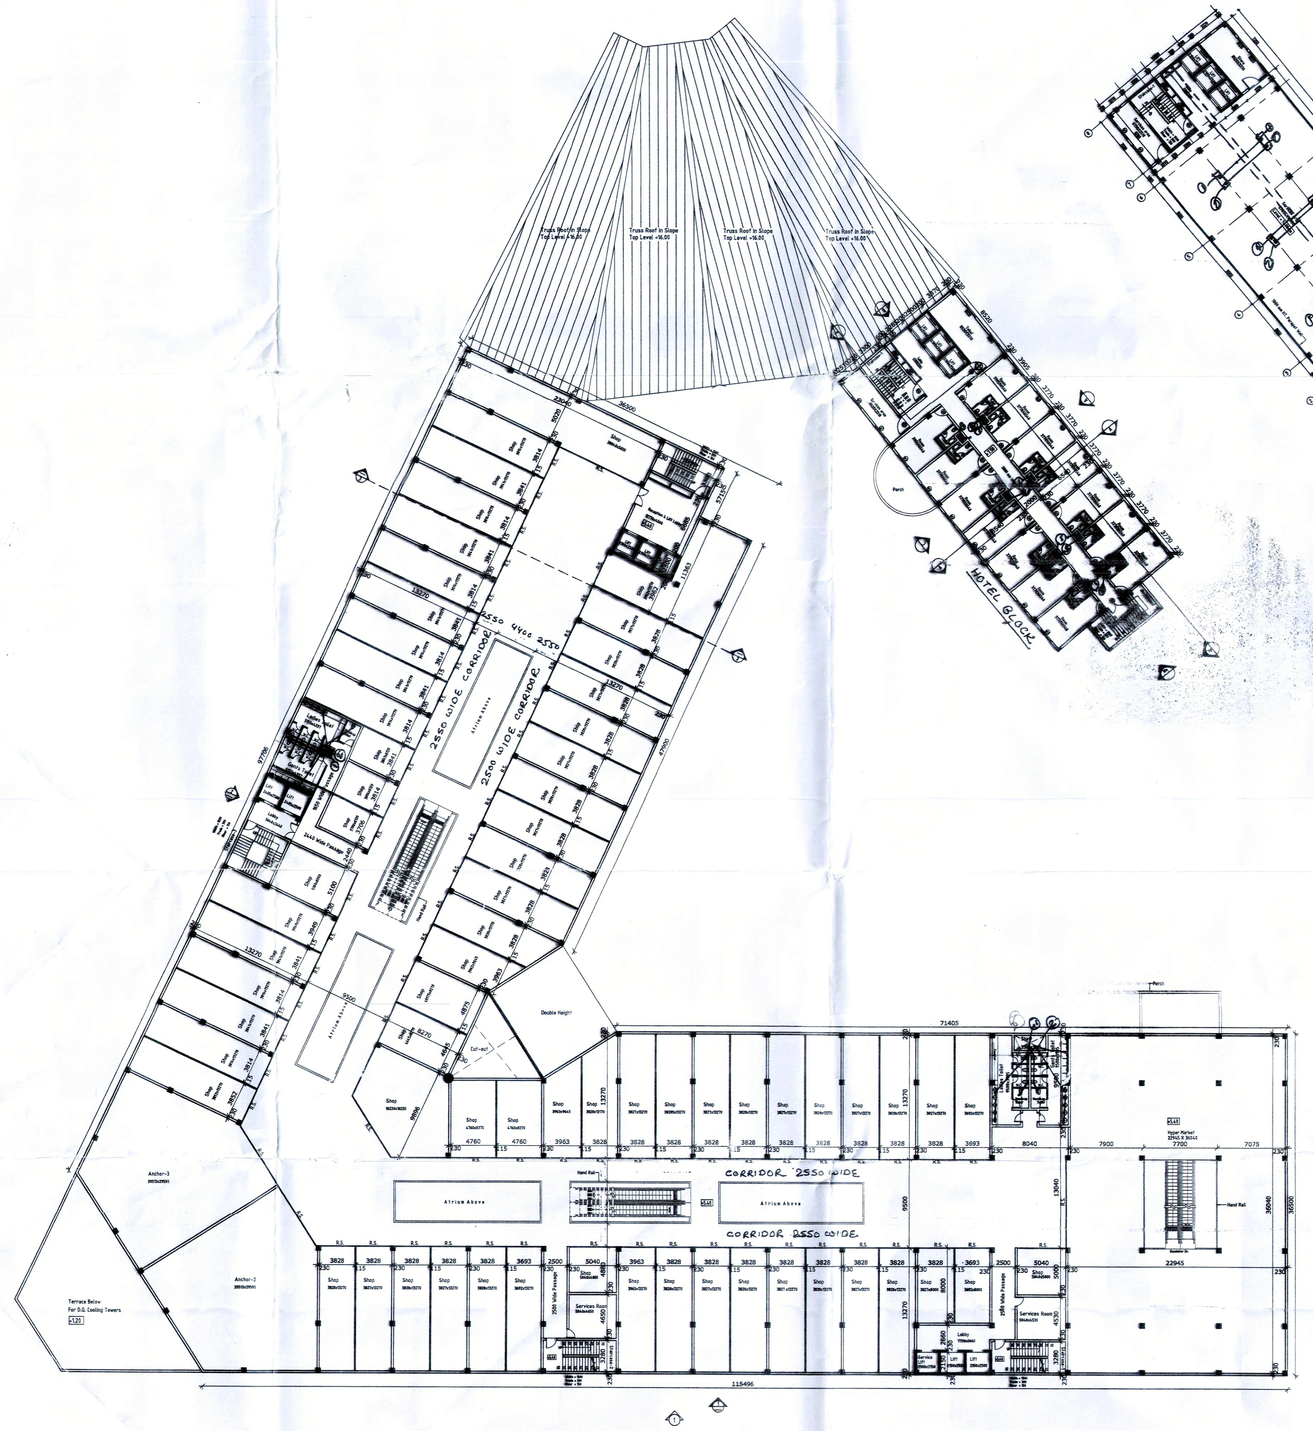

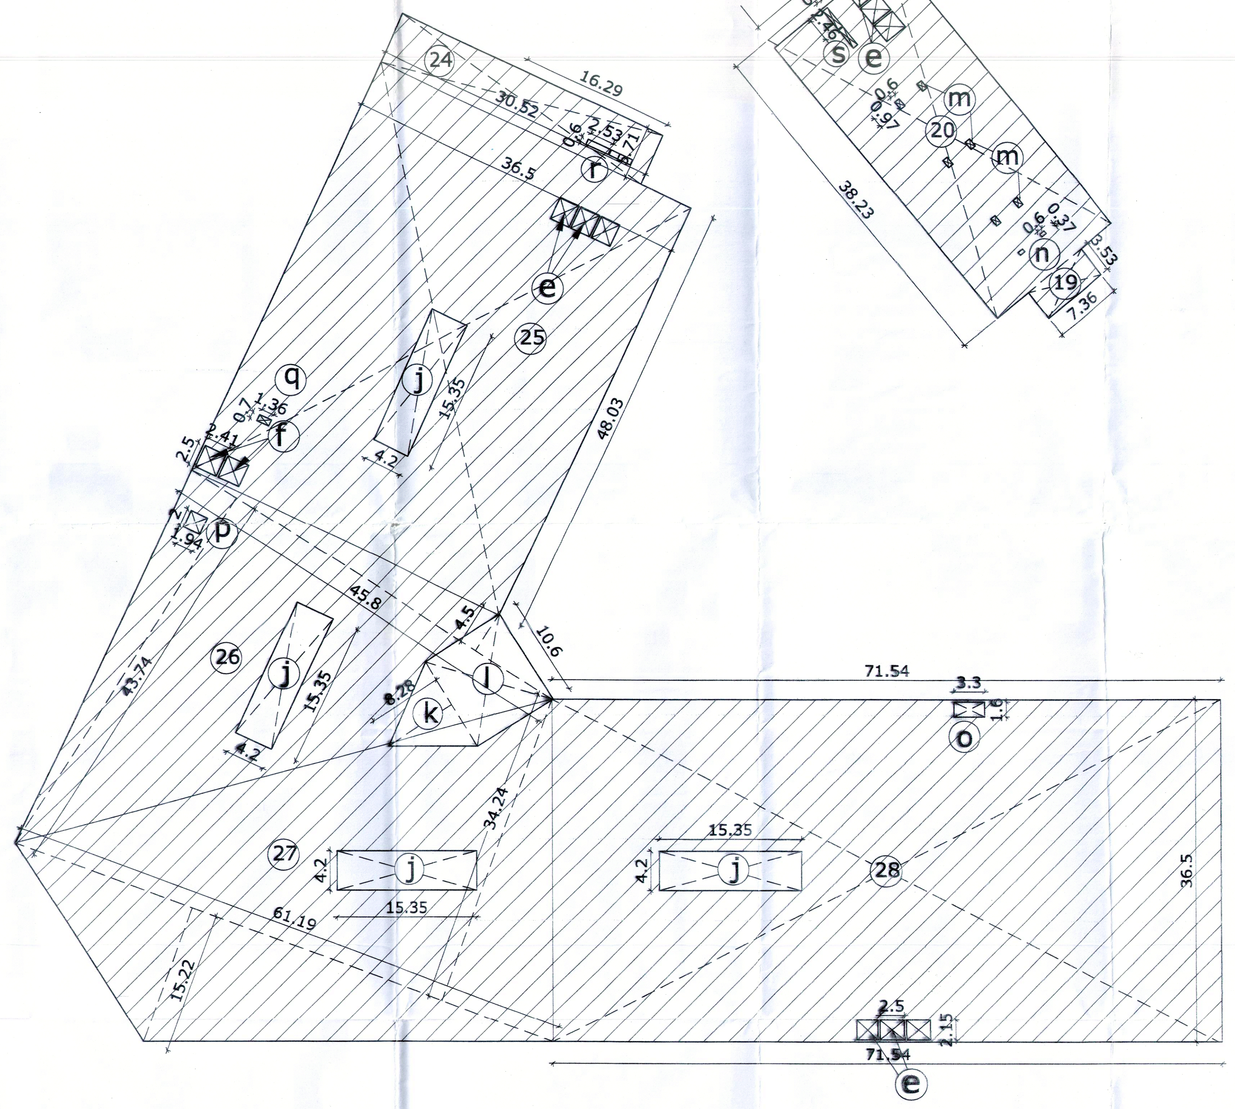

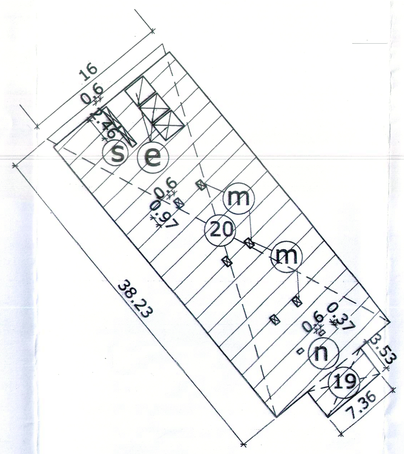

FIRST FLOOR AREA									
19	=	3.53	x	7.36	x	1	=	25.98	Sq.mt
20	=	38.23	x	16.00	x	1	=	611.68	Sq.mt
24	=	30.52	x	5.71	x	1	=	174.27	Sq.mt
25	=	36.50	x	48.03	x	1	=	1753.10	Sq.mt
26	=	0.50 x 45.80 x (43.74 + 4.50)					=	1104.70	Sq.mt
27	=	0.50 x 61.19 x (15.22+34.24)					=	1513.23	Sq.mt
28	=	71.41	x	36.50	x	1	=	2606.47	Sq.mt
						Total	**=**	**7789.41**	**Sq.mt**
Deductions									
e	=	2.50	x	2.15	x	9	=	48.38	Sq.mt
f	=	2.41	x	2.50	x	2	=	12.05	Sq.mt
j	=	3.41	x	15.35	x	4	=	209.37	Sq.mt
k	=	0.50	x	10.60	x	8.28	=	43.88	Sq.mt
l	=	1.50	x	11.60	x	9.28	=	161.47	Sq.mt
m	=	0.60	x	0.97	x	6	=	3.49	Sq.mt
n	=	0.60	x	0.37	x	2	=	0.44	Sq.mt
o	=	1.60	x	3.30	x	1	=	5.28	Sq.mt
p	=	1.94	x	2.00	x	1	=	3.88	Sq.mt
q	=	1.36	x	0.70	x	1	=	0.95	Sq.mt
r	=	2.53	x	0.60	x	2	=	3.04	Sq.mt
s	=	2.46	x	0.60	x	2	=	2.95	Sq.mt
						Total	**=**	**492.24**	**Sq.mt**
Total area of First Floor									
	=	**7789.41**	**-**	**492.24**			**=**	**7297.18**	**Sq.mt**

First Floor Plan

Shopping Block Level = + 5.40

Hotel Block Level = + 7.50

D.T.P. (HQ)
Member Secretary
D.P.C

Chief Town Planner (Admn.)
Chairman D.P.C

Checked and found ok for Public Health (Internal) Services only subject to comments forwarding letter No. SE(HQ)/219 Dt. 11/4/10

Superintending Engineer (HQ)
HUDA, Panchkula

Recommended for Sanctioned

Senior Town Planner
Hisar Circle Hisar

Project

PROPOSED BUILDING PLAN OF COMMERCIAL COLONY MEASURING 6.075 ACRES (LICENCE NO. 54 OF 2009 DATED 28.08.2009) IN SECTOR-25, HISAR BEING DEVELOPED BY M/s AERENS GOLD SOUK PROJECTS HISAR PVT. LTD.

Drawing Details

FIRST FLOOR PLAN

Owner:-

For Aerens Gold Souk Projects (Hisar) Pvt. Ltd.
Authorised Signatory/Director

Scale 1 : 100

N

Architect:-

Arch. A. SHARMA
CA/2007/2006

SHEET NO:-

5.